V:\Projects\2019\119.0971.01A\CADD\CD_1190971_GRDG_EXH.dwg JEREMY W MCCORMICK, GRADING-SE, 2021/04/16, 7:51 AM, ANSI FULL BLEED D (34.00 X 22.00 INCHES)

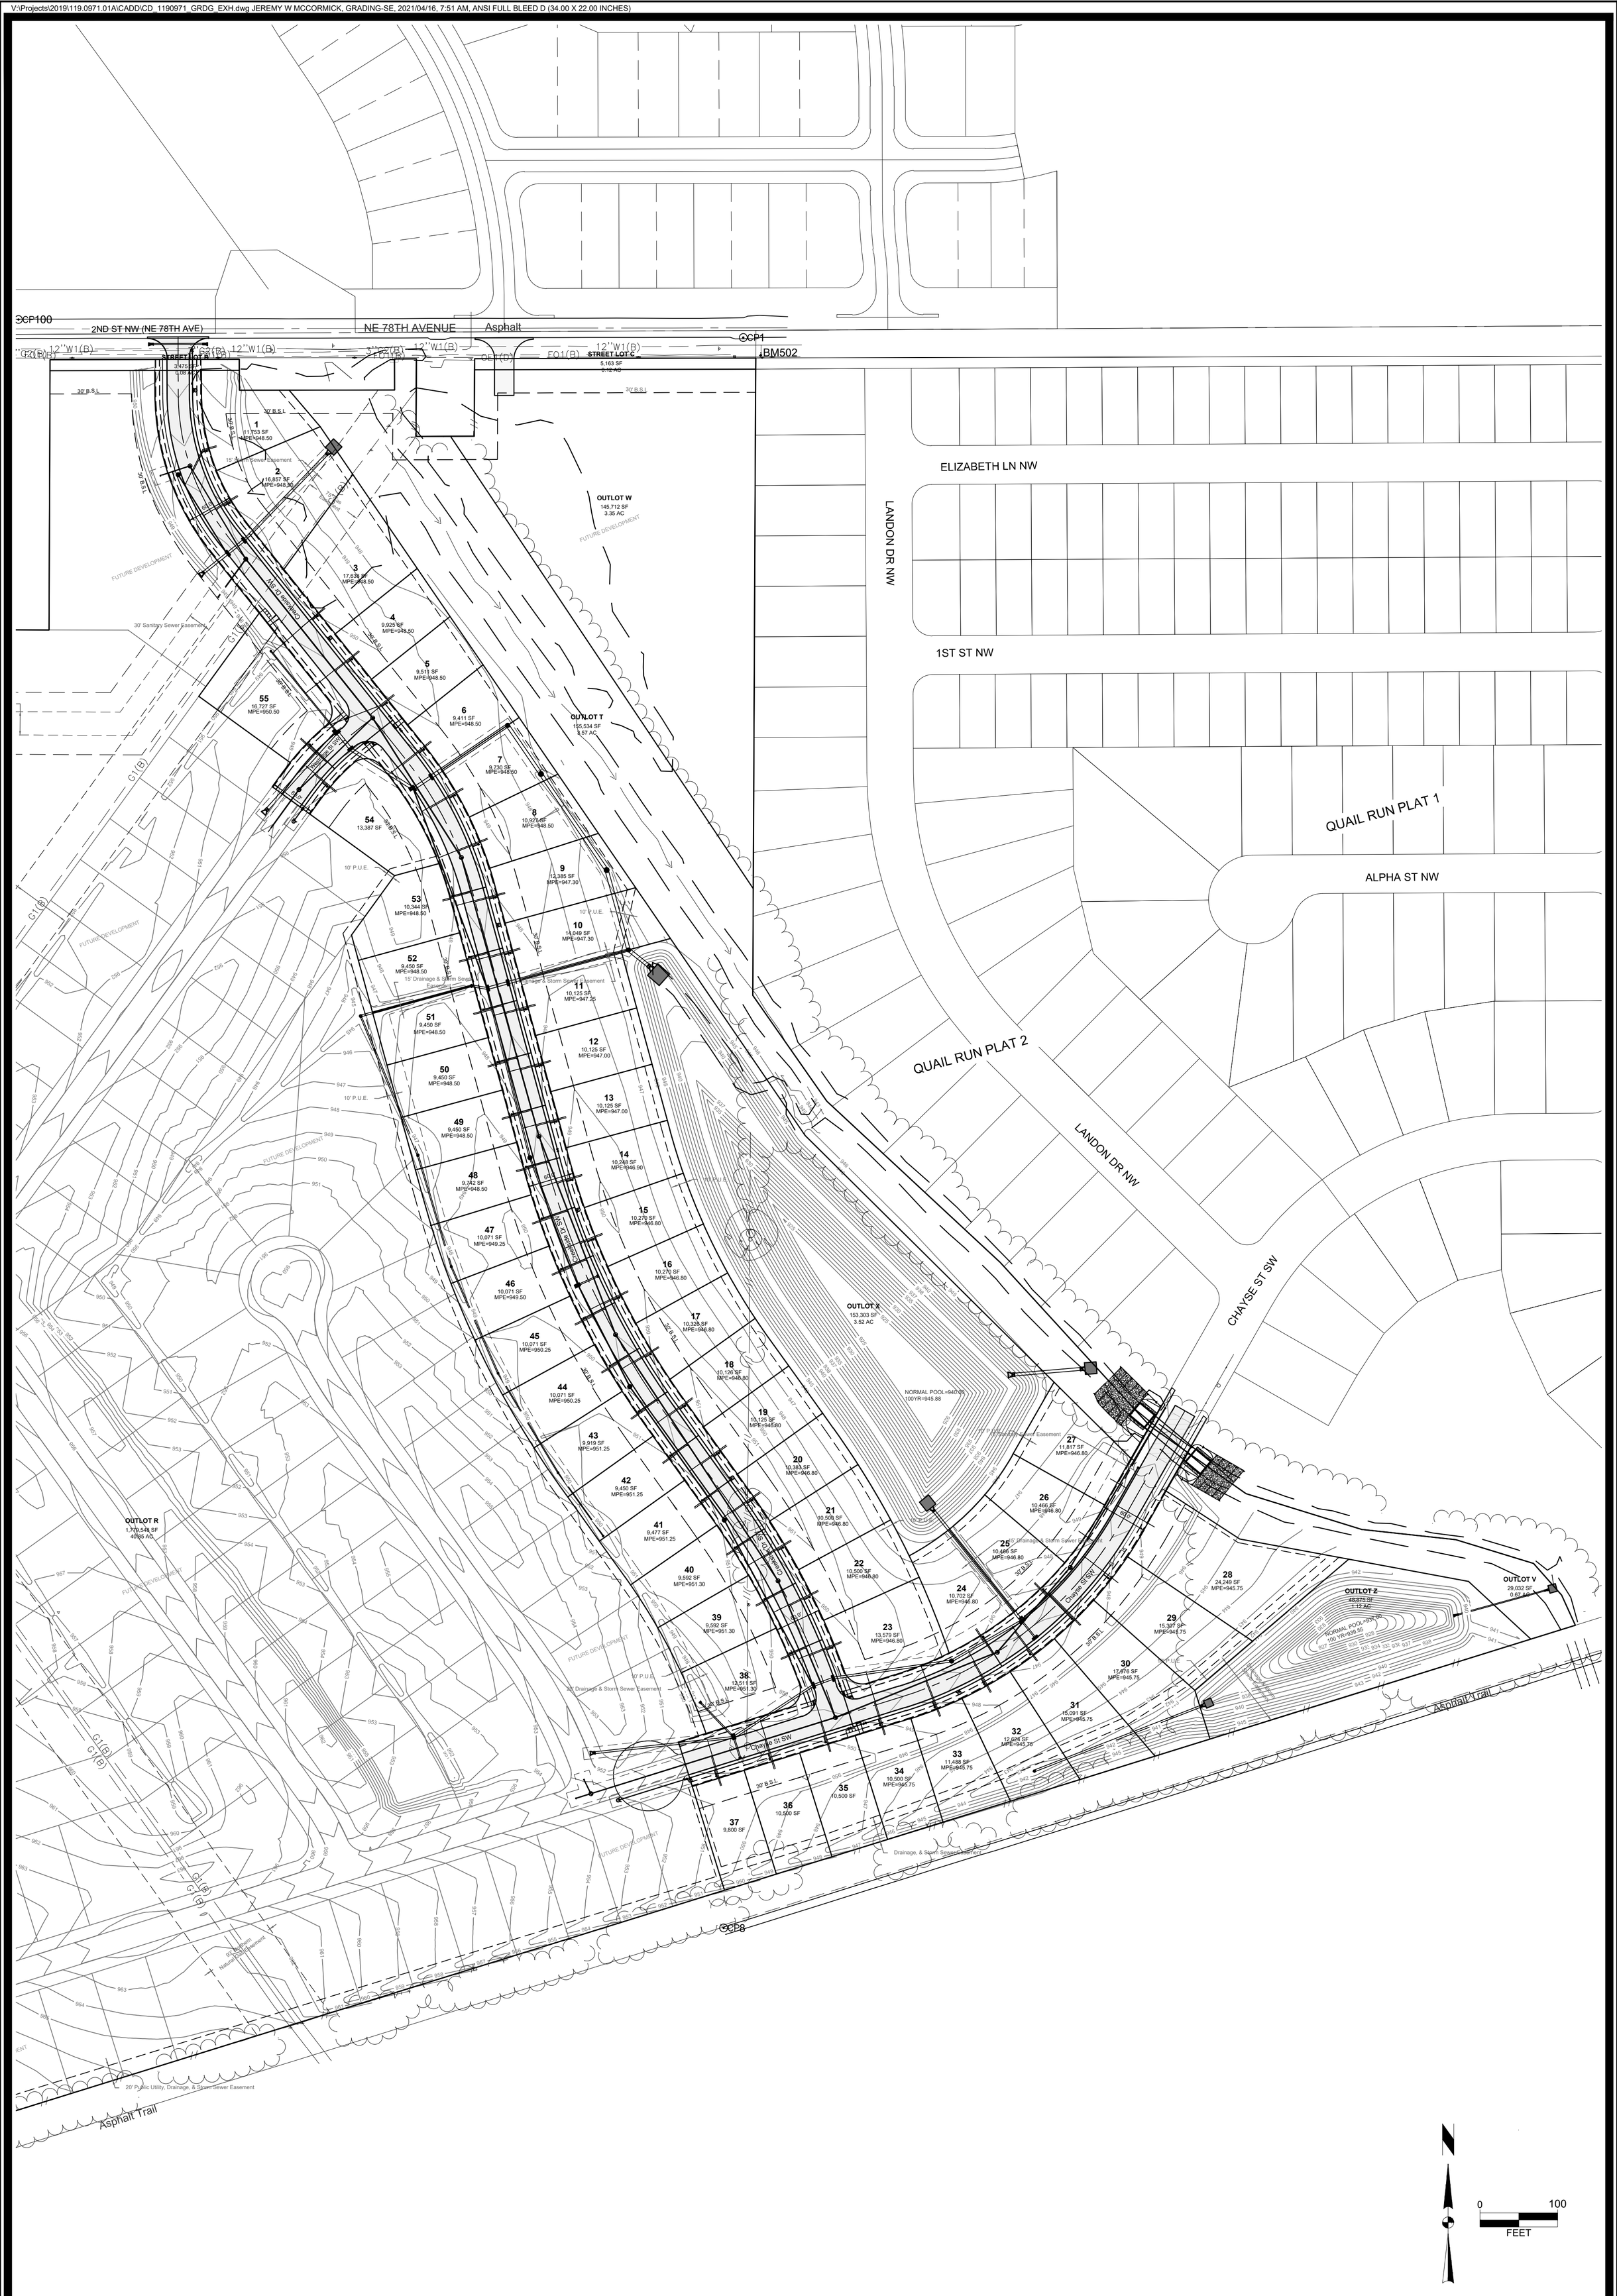

QUAIL RUN PLAT 3

GRADING & EROSION CONTROL PLAN EXHIBIT

BONDURANT, IOWA

MARK	REVISION	DATE	BY
3	REVISED LOT LAYOUT	4-15-21	JWM
2	REVISED AS PER CITY COMMENTS	12-01-20	JWM
1	REVISED AS PER CITY COMMENTS	10-19-20	JWM

Engineer: KMM | Checked By: EDC | Scale: 1" = 50
Technician: JWM | Date: 08-28-20 | T-R-S: TTN-RRW-SS

Project No: 119.0971.01A | Sheet C100

SNYDER & ASSOCIATES, INC.

2727 S.W. SNYDER BLVD
ANKENY, IOWA 50023
515-964-2020 | www.snyder-associates.com

Project No: 119.0971.01A
Sheet C100